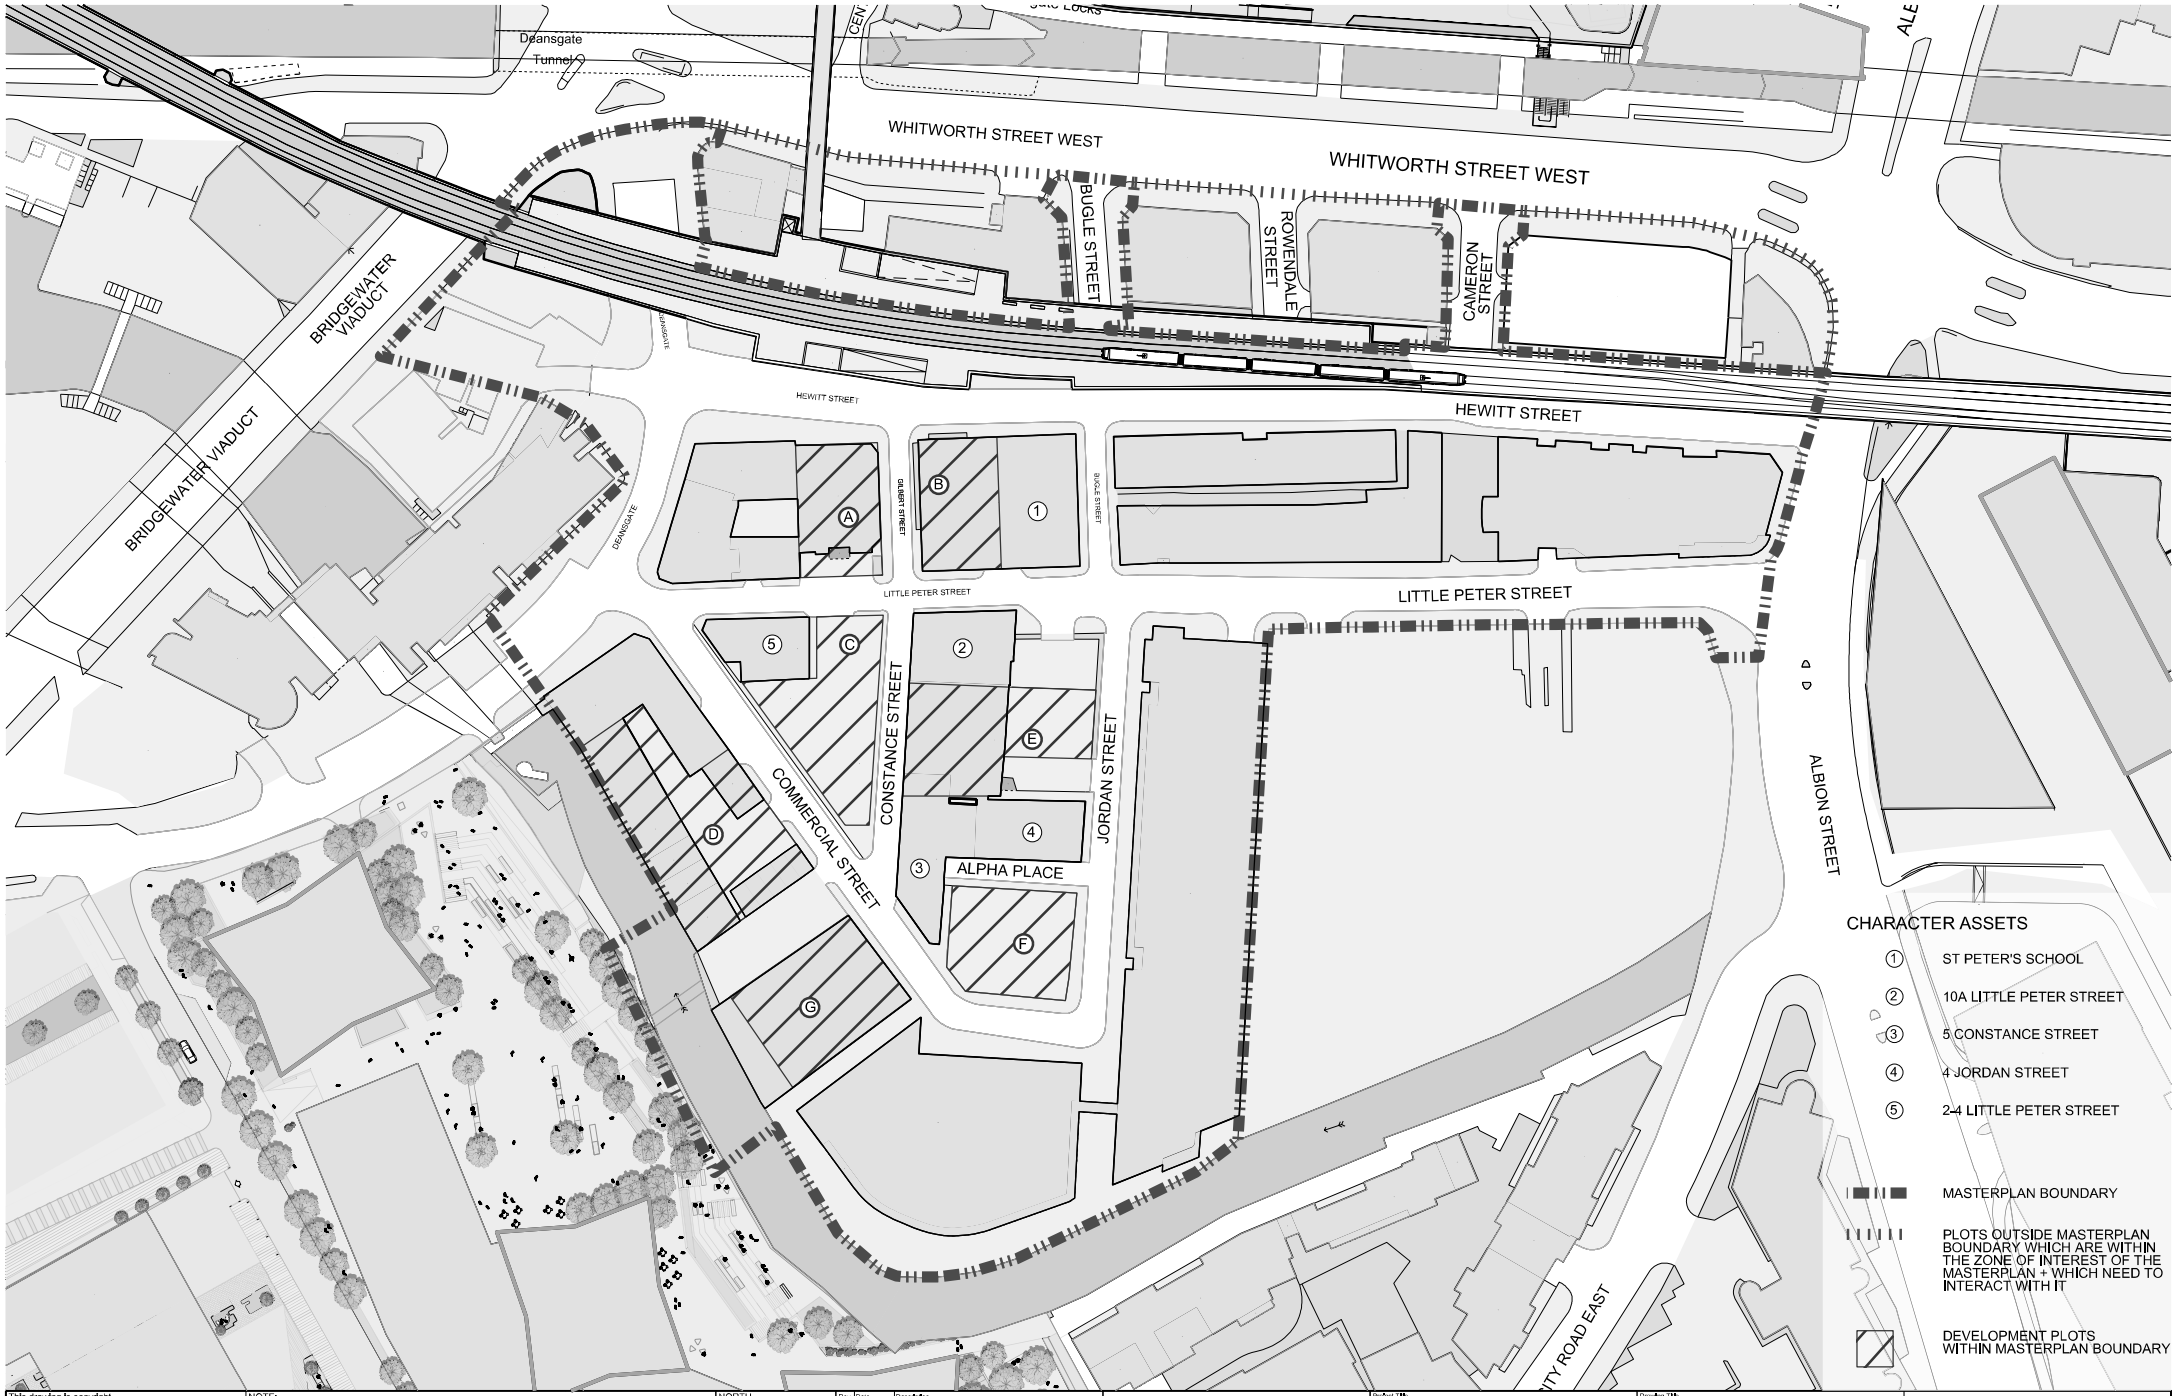

This drawing is copyright
Do not scale off dimensions.
All dimensions to be checked on site by contractor.
Contractor to report any dimensional discrepancies, errors or omissions prior to commencing on site.

NOTE:

NORTH

Rev	Date	Description

Project Title: Knott Mill Framework

Drawing Title: Proposed Masterplan Area

Job No: 10117

Scale: 1:1000 @ A1

Date: June 2019

Status:

Drawing No: 10117-MP-XP-A-G000-XP-00-CUR

Revision: XXX

simpsonhaugh

MANCHESTER
Ducie House, 4 Commercial St
Manchester M15 4RQ
+44 (0)161 835 2345
www.simpsonhaugh.com

LONDON
3-5 Roberts Place
London EC1R 0BB
+44 (0)20 7549 4000
mail@simpsonhaugh.com

© SimpsonHaugh 2017