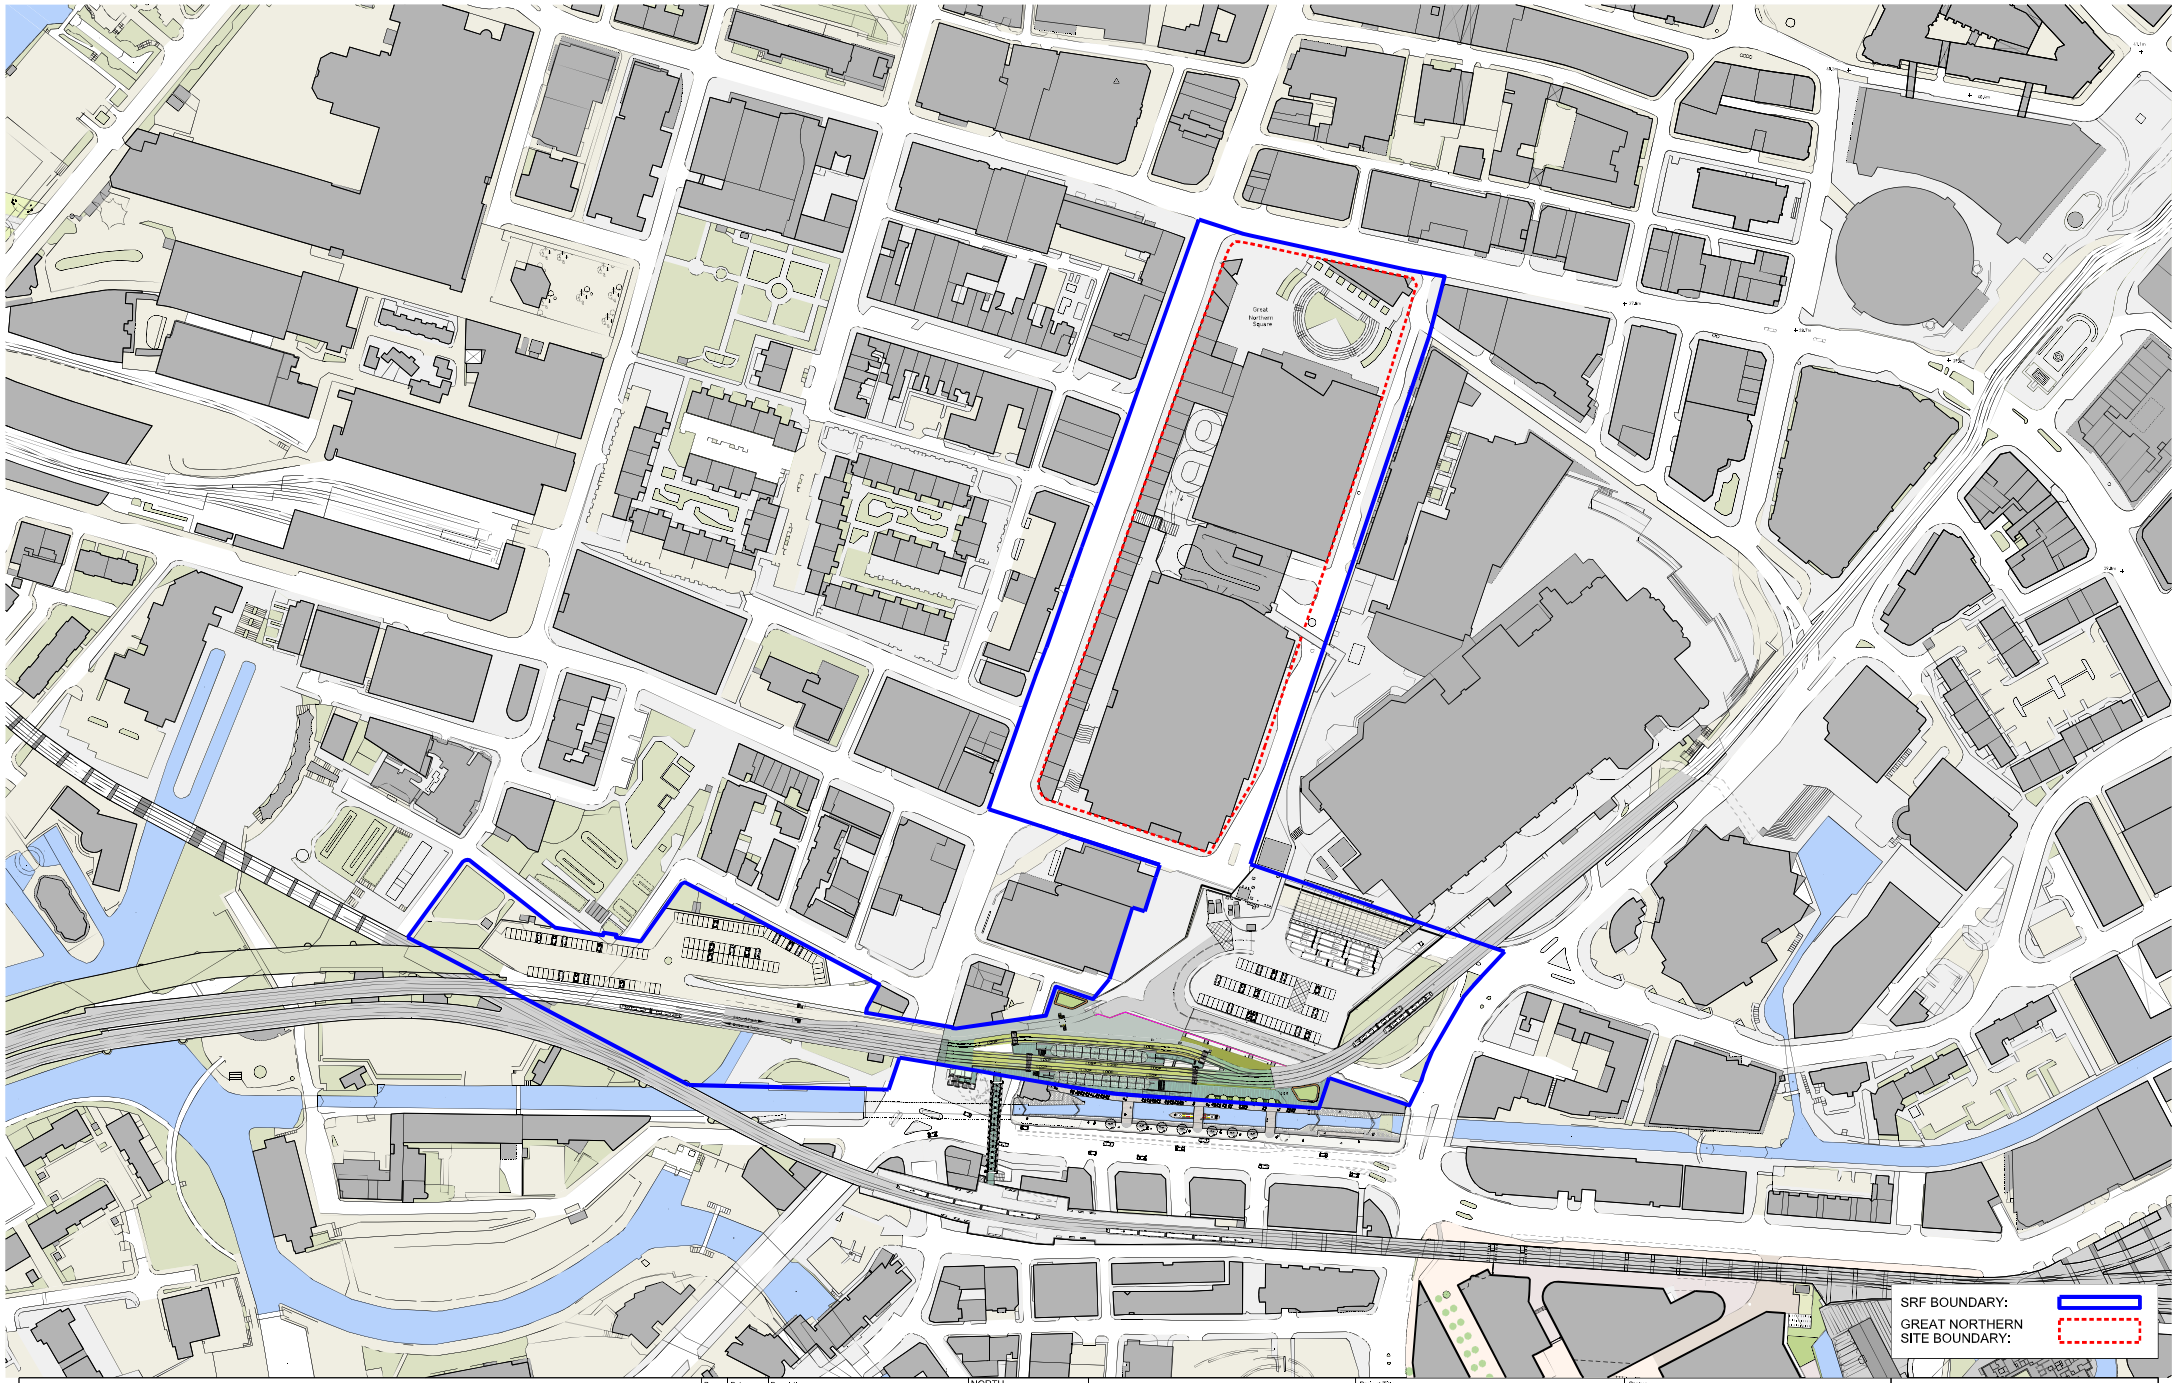


This drawing is copyright. Do not scale off dimensions. All dimensions to be checked on site by contractor.

Contractor to report any dimensional discrepancies, errors or omissions prior to commencing on site.

Please note that all layouts and areas are indicative and may be subject to change in line with the coordination of structure, services, fire requirements, survey information and easements.

Information is also subject to change following further design development and building tolerances, or events outside the architect's control. The architect accepts no responsibility for any resulting implications or decisions, commercial or otherwise, made on the basis of this information.

Existing information base SEP survey and subject to confirmation following demolition and intrusive survey.

Rev	Date	Description
00	19/11/2018	FIRST ISSUE

NORTH

Project Title: GREAT NORTHERN WAREHOUSE		Status: INFORMATION	
Drawing Title: SRF BOUNDARY	Scale @A1: 1:1250	Scale @A3: 1:2500	
Drawing No: 10161-Z0-A-F100-XP-TY-001	Job No: 10161	Date: NOV 2018	Revision: 00

simpsonhaugh

MANCHESTER
Rivendale, 4 Commercial St
Manchester M15 4RQ
+44 (0)161 835 2340
www.simpsonhaugh.com

LONDON
5-8 Roberts Place
London EC1R 0EB
+44 (0)20 7549 4500
mail@simpsonhaugh.com

© SimpsonHaugh 2017