
Appendix 1: Latest design for Peterloo Memorial

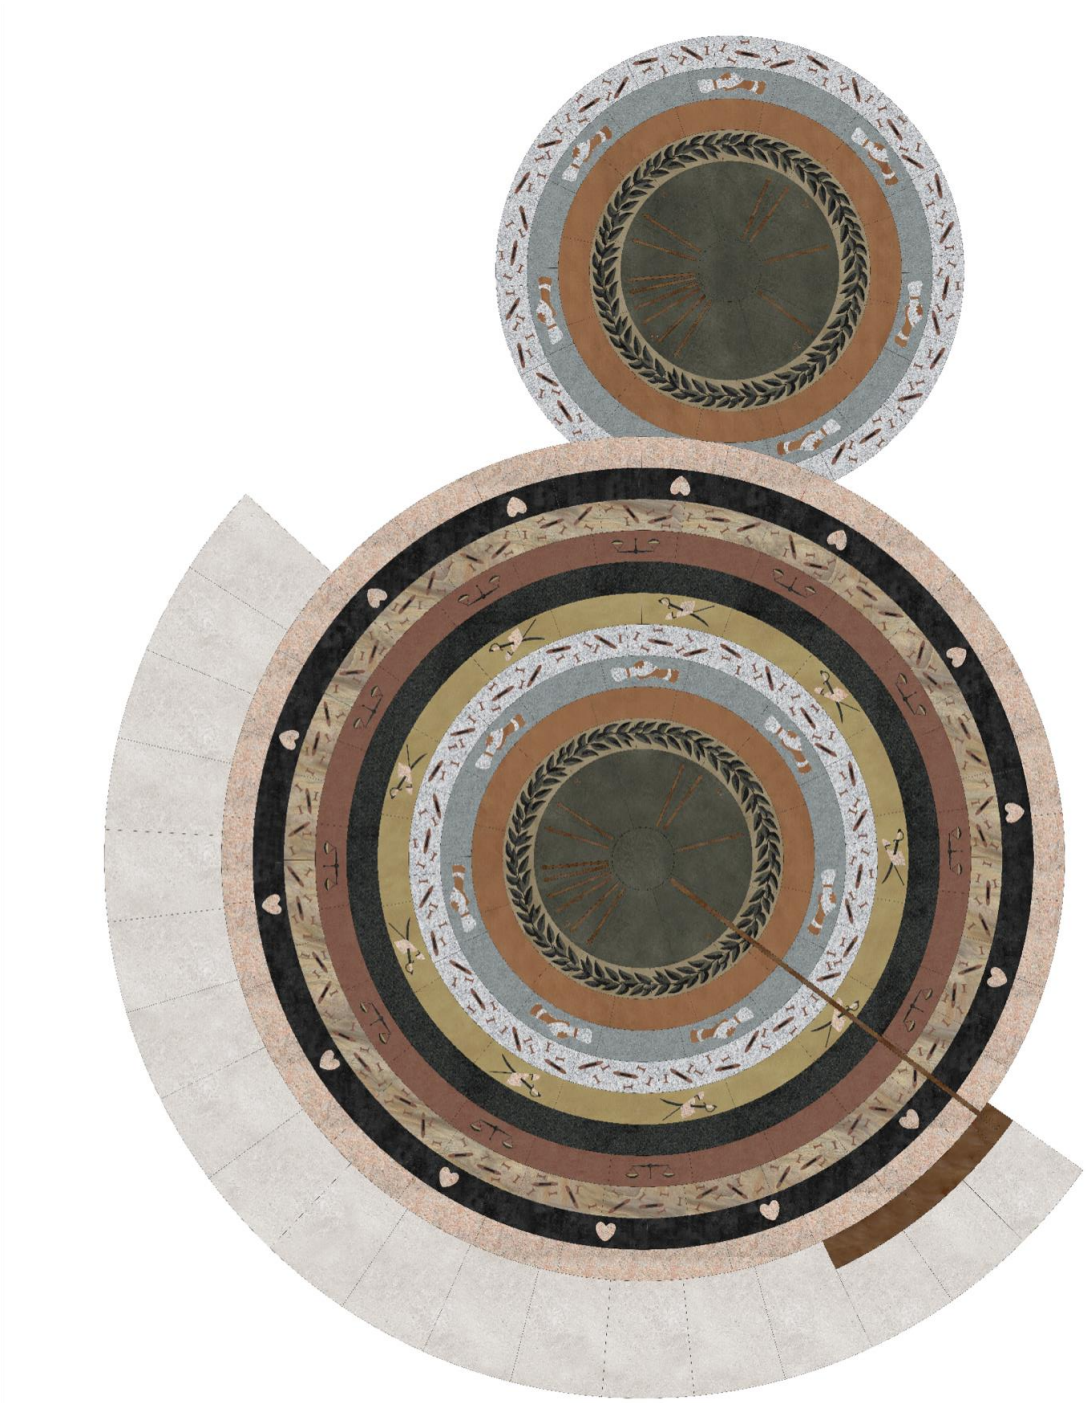

Rev - 05/06/2019 Issued for Information

Information issue

Coloured plan

475 Peterloo Memorial
Caruso St John Architects
1 Coate Street, London, E2 9AG
tel 020 7613 3161 fax 020 7729 9188

Scale: 1:25 @ A1
Date: 06/06/2019
Drawing No: 475_SK43_01